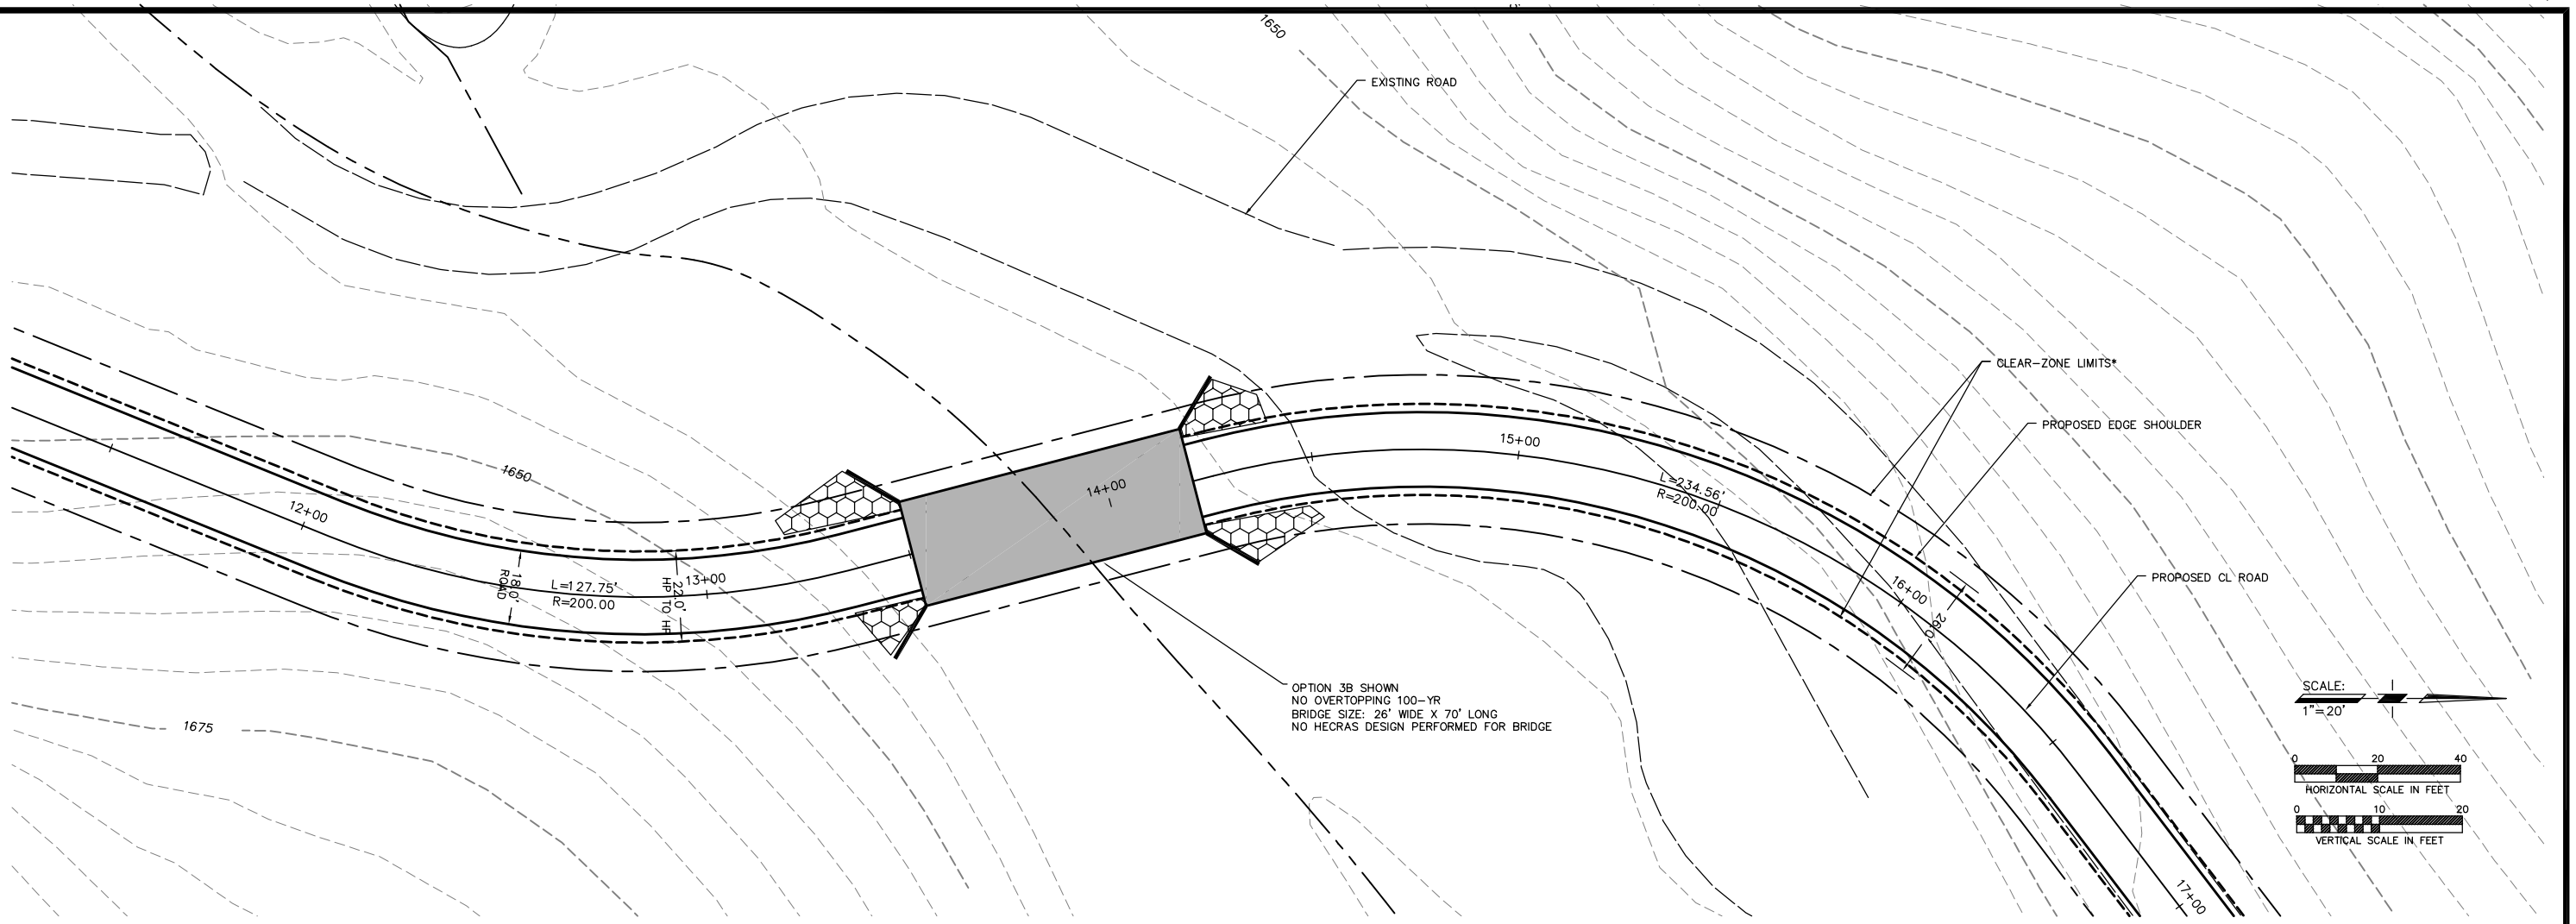

CROSSING #9
PLAN VIEW

OPTION 2 ; NO OVERTOPPING 100-YR
CULVERT SIZE; 32'W X 9'H X 56'L
OPTION 3A: NO OVERTOPPING 100-YR
CULVERT SIZE; 32'W X 10'H X 56'L

*CLEAR-ZONE WIDTH BASED ON 24' WIDE TRAVELLED WAY AT BRIDGE + 6' (AASHTO GUIDELINES FOR VERY LOW-VOLUME LOCAL ROADS, 2001)

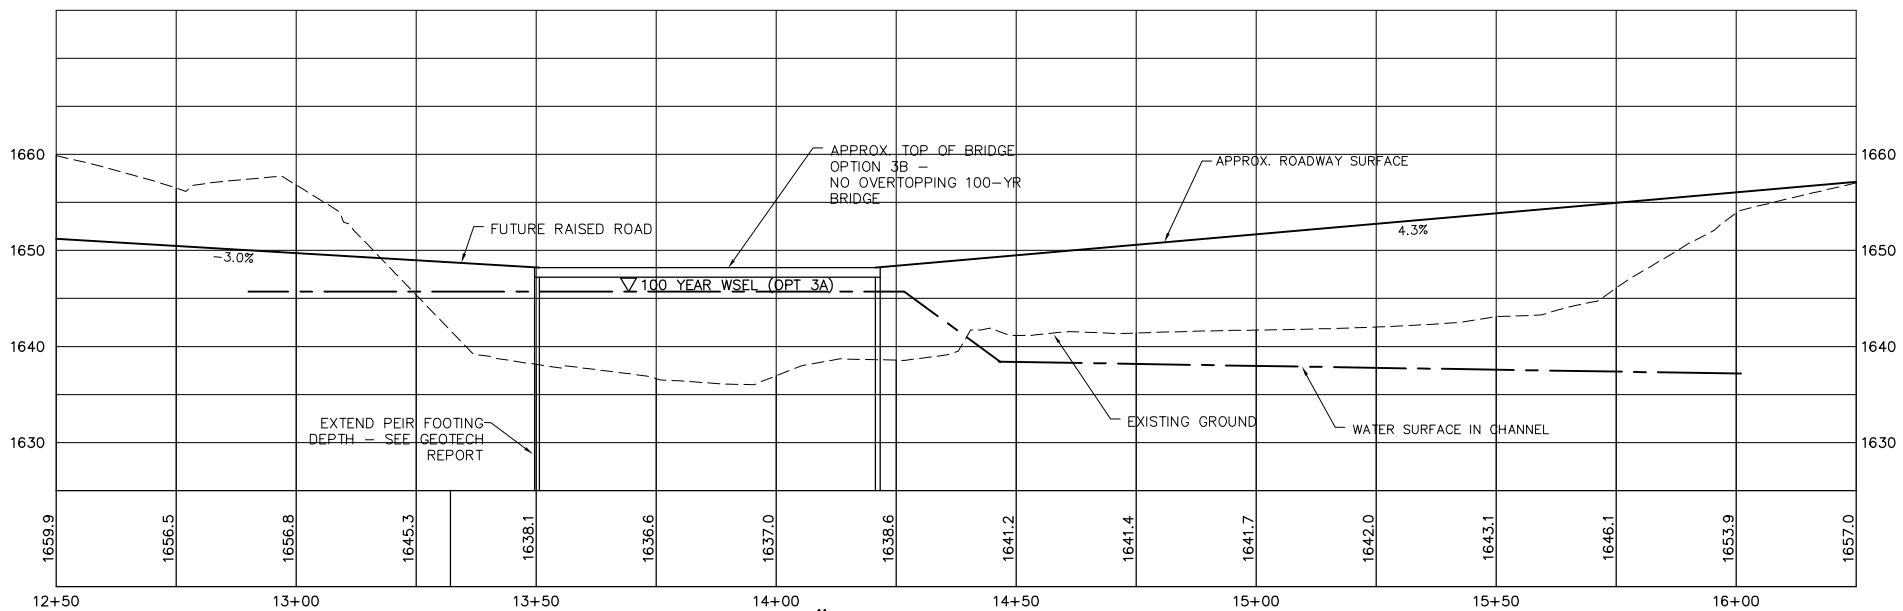

CROSSING #9 - ROADWAY PROFILE
OPTION 3B: NO OVERTOPPING
MODULAR BRIDGE

REGISTERED PROFESSIONAL ENGINEER
GEORGE C. RAU
NO. 21908
EXP. 9-30-09
CIVIL
STATE OF CALIFORNIA

DATE:	REVISION:	BY:

COMPUTER NO. Z:\SERVER\
PATH: \Drawings\Civil\PLAN SET\
FILE: R07030 PRE DESIGN.dwg
PSVIEW: 24x36-Crossing 9
MSVP:
MSVIEW:

OWNER: MENDOCINO COUNTY
DEPARTMENT OF TRANSPORTATION

LOCATION: TOMKI ROAD (CR237D)
WILLITS, CALIFORNIA

RAU AND ASSOCIATES INC.
CIVIL ENGINEERS · LAND SURVEYORS
100 NORTH PINE STREET · (707) 462-6536 · UKIAH, CA 95482

DRAWING: CROSSING #9 - PLAN & PROFILE

PROJECT: TOMKI ROAD (CR237D)
FEASIBILITY STUDY

Date:	JUNE 2008
Scale:	AS SHOWN
Drawn:	EAG
Checked:	JJR
Reviewed:	GCR
JOB NO.	R07030

SHEET 5 of 5 SHEETS

Z:\R07030\Drawings\Civil\PLAN SET\R07030 PRE DESIGN.dwg 8/1/2008 7:31:51 AM PDT