VESTING TENTATIVE MAP
GARDENS GATE SUBDIVISION

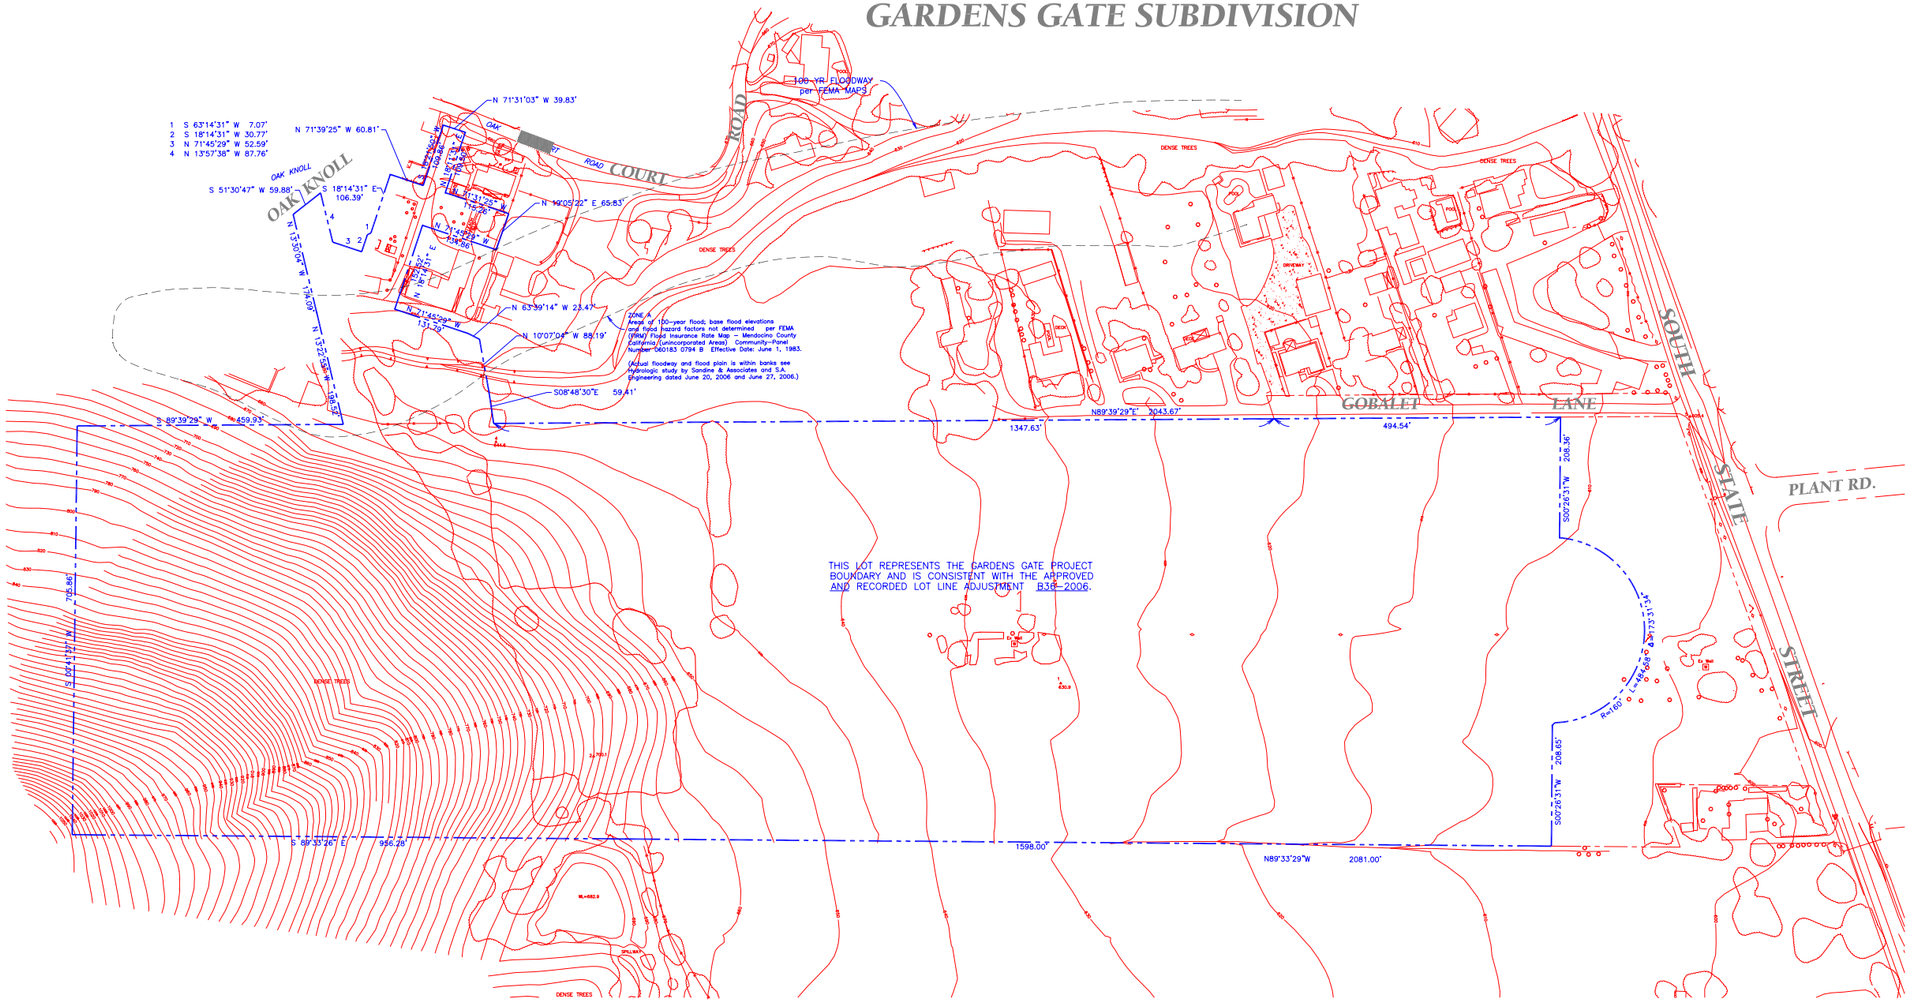

LEGEND

LIGHTPOLE	MANHOLE
UTILITY POLE W/ANCHOR	MISC. UTILITY
TRAFFIC SIGNAL	WATER VALVE
CURB, GUTTER, SIDEWALK & DRAIN INLET	FIRE HYDRANT
PAVED ROAD	BUILDING
UNPAVED ROAD	CONTOURS
FENCE	ELEVATION
DRAINAGE	CONTROL POINT
TREE DRIPLINE	CULVERT
BRUSH	GUARD RAIL
RETAINING WALL	SIGN

NOTES:
1. IN AREAS UNDER TREES WHERE GROUND IS NOT VISIBLE CONTOURS ARE APPROXIMATE AND CONFORM TO NATIONAL MAP STANDARDS, ONE HALF THE HEIGHT OF THE COVER.
2. THIS MAPPING IS BASED ON SURVEY CONTROL PROVIDED BY DOBLE THOMAS & ASSOCIATES. OUR USE OF THE CONTROL DATA HAS VERIFIED RELATIVE HORIZONTAL AND VERTICAL POSITIONS, BUT NOT AS IT APPLIES TO ANY PARTICULAR DATUM. PROPERTY BOUNDARIES IF SHOWN ON THIS MAP, ARE APPROXIMATE, UNLESS CERTIFIED BY ABOVE NOTED SURVEYOR.
3 CRITICAL ELEVATIONS SHOULD BE FIELD VERIFIED.

NORTH
SCALE: 1" = 80'

80' 0' 80' 160' 240'
GRAPHIC SCALE: 1" = 80'

© 2008, DOBLETHOMAS & ASSOCIATES, INC

INITIAL DRAWING DATE: 06 JANUARY, 2009

No.	DATE	DESCRIPTION	BY	APPROVED

PREPARED FOR:
UKIAH LAND, LLC
ATTN.: JACK MAY
211 9th STREET
HUNTINGTON BEACH, CA. 92648

PROJECT DESCRIPTION:
GARDENS GATE SUBDIVISION
3000 SOUTH STATE STREET
APNs 184-110-21, 28 & 29
184-120-01

SHEET DESCRIPTION:
EXISTING SITE WITH PROJECT BOUNDARY

Prepared under the supervision of:

Date

Bradley Thomas, PLS 5520
My License expires: 30-September, 2010
DobleThomas & Associates, Inc.
215 Healdsburg Avenue, Suite A
HEALDSBURG, CA. 95448
Ph. (707) 433-6792
Fax (707) 433-6752
www.DobleThomas.com
Branch office located in Ukiah

DobleThomas & Associates, Inc.
LAND SURVEYING
CIVIL ENGINEERING
MAPPING
AERIAL MAPPING

SCALE:	1"=80'
DRAWN BY:	VR
CHECKED BY:	BAT
FILE No.:	2004-068.1
SHEET No.	OF
1	8