TRAFFIC CONTROL REQUIREMENTS (CONT.)

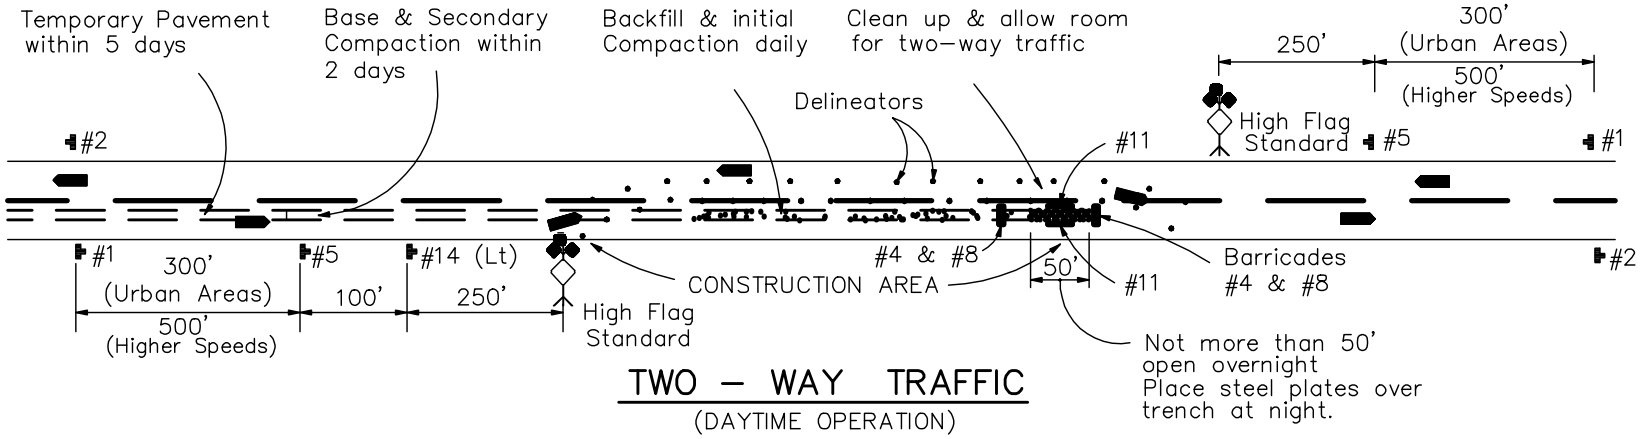

TWO – WAY TRAFFIC

(DAYTIME OPERATION)

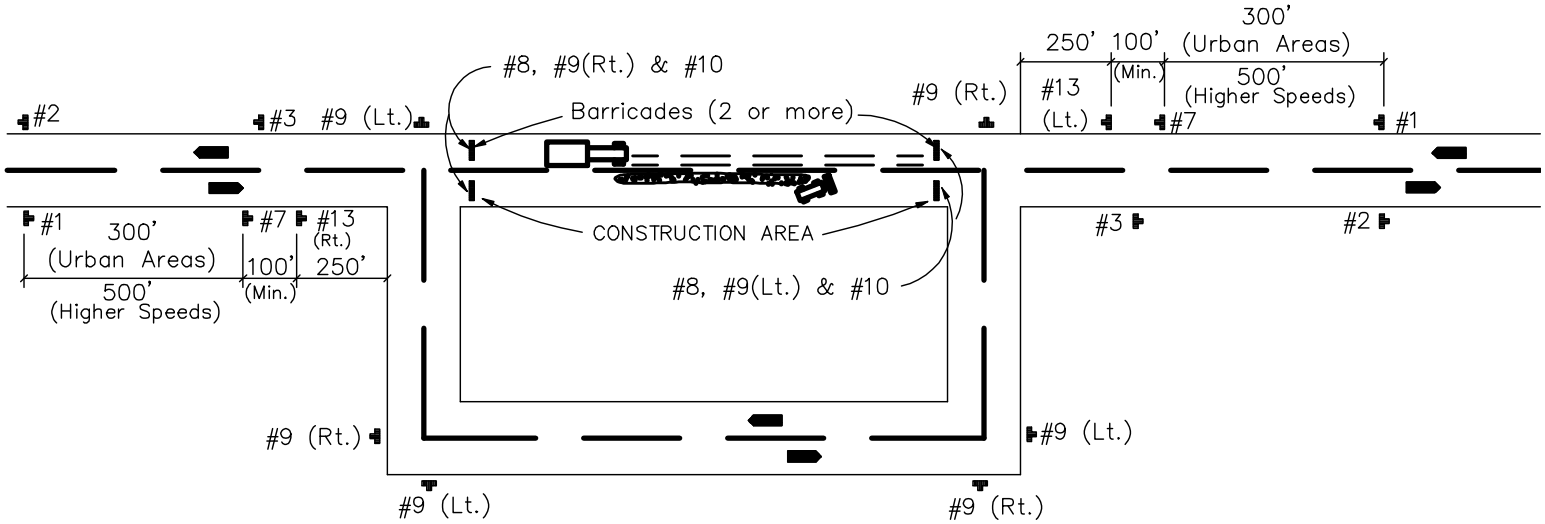

DETOUR

(SECURE PERMISSION FROM GOVERNING AGENCY)

SCALE: NONE | DESIGN: RCW | DRAWN: CLG | OCT. 2000

MENDOCINO COUNTY

MENDOT STD. NO. T22B